
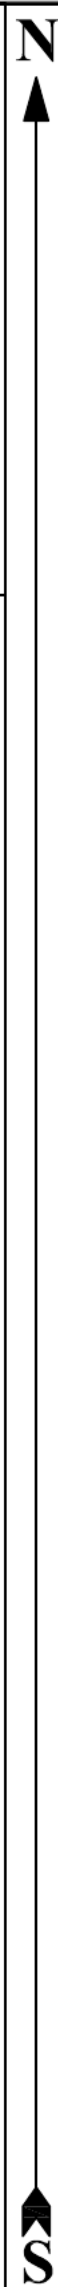
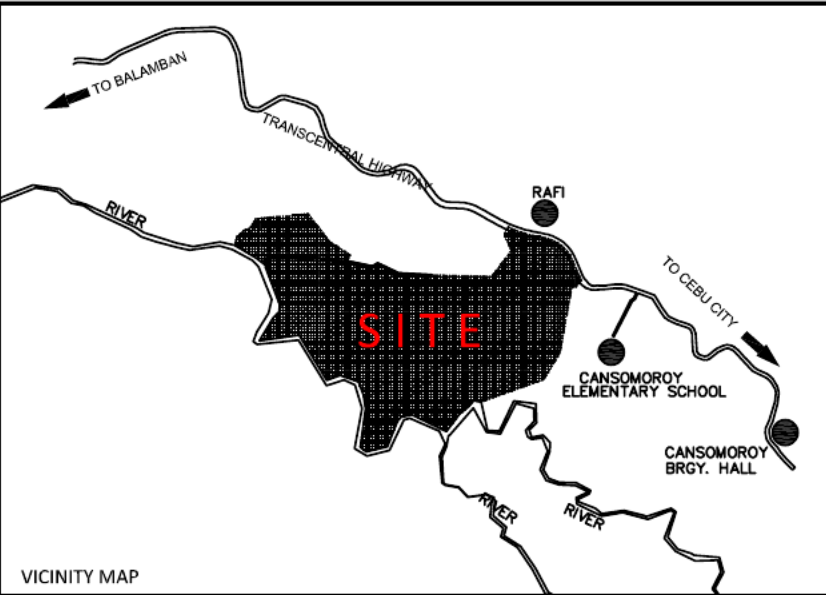


TECHNICAL DESCRIPTION		
LINE	BEARING	DISTANCE (m)
1-2	N 46°53' W	15.38
2-3	N 21°13' E	11.09
3-4	N 19°33' E	11.10
4-5	N 17°55' E	11.09
5-6	S 72°43' E	10.32
6-7	S 46°53' E	17.85
7-8	S 46°53' E	1.56
8-9	S 43°07' W	25.00
9-1	S 43°14' W	10.00

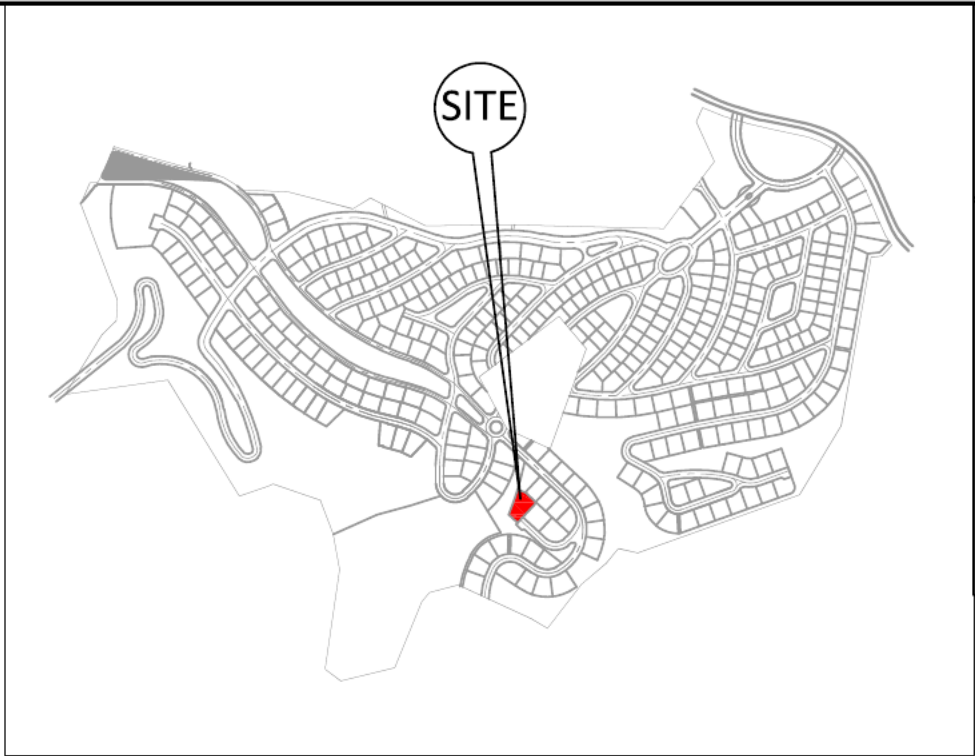

Sketch Plan
OF
LOT 8, BLOCK 15, PCS-07-_____

AS PREPARED FOR
ABOITIZLAND, INC.

SITUATED IN THE
BARANGAY OF : CANSOMOROY
MUNICIPALITY OF : BALAMBAN
PROVINCE OF : CEBU
ISLAND OF : CEBU


CONTAINING AN AREA OF 773 Sq.m.
BEARINGS : TRUE
SCALE : 1:300

CERTIFICATION
I hereby certify that this is a true and correct
AREA PURPOSES

Certified Correct:

Geodetic Engineer
License No. _____ Date: _____
PTR No. _____ Date: _____

LOT CODE: FMT015008

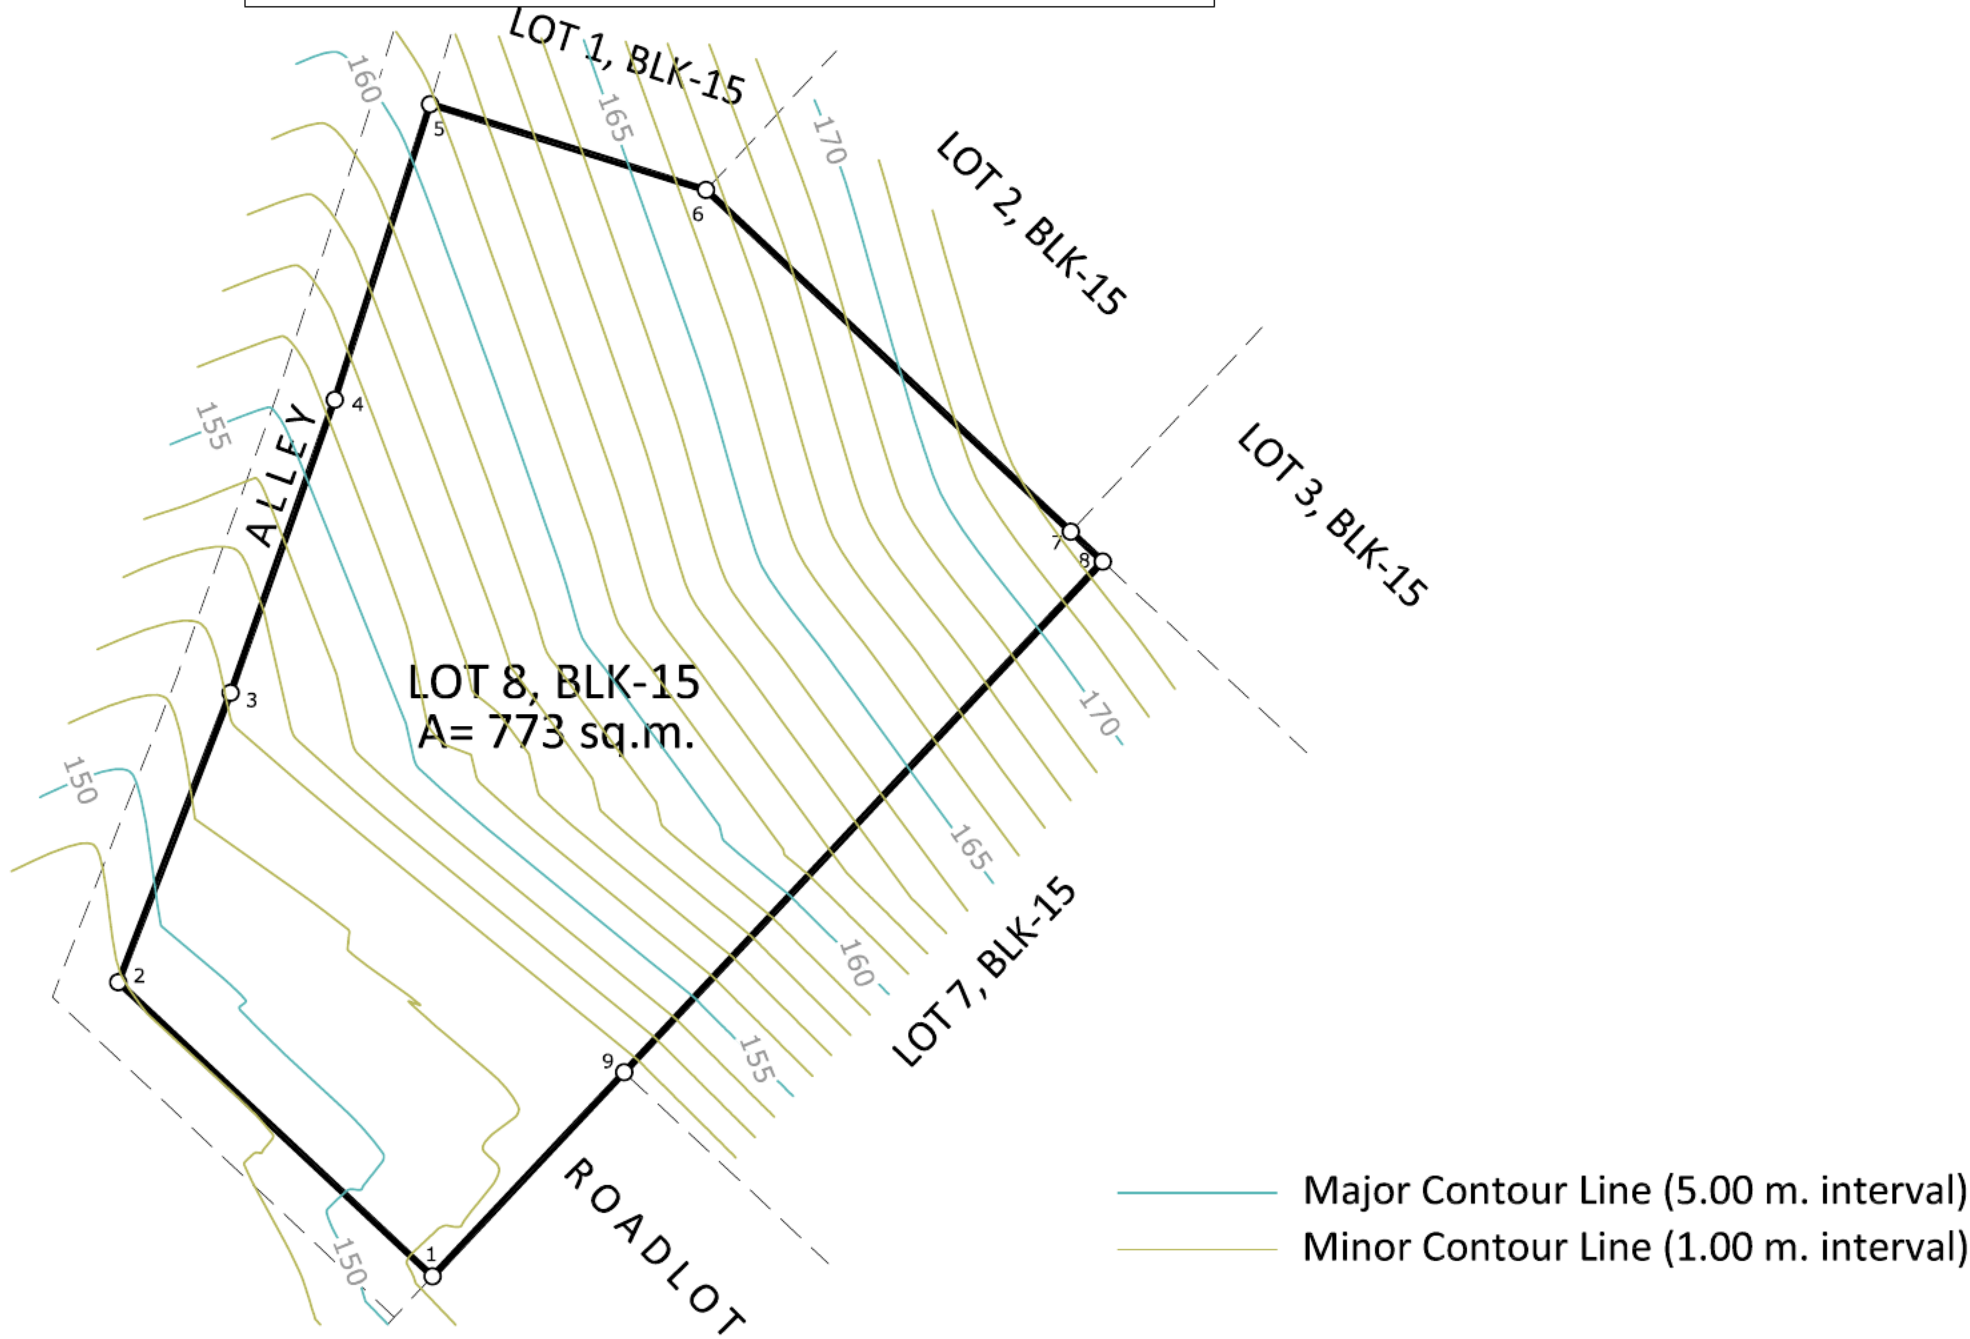

DISCLAIMER:
The particular detail and visuals shown herein are intended to give general idea of the lot you are purchasing.
While such particular and details are based on present plans which have been prepared with utmost care and are given in good faith, the contents herein are subject to change without prior notice. Buyer are strongly advised to verify correctness and subsequent changes, if any, at prior to finalization of house designs/plans.
Lot dimensions and area shown in this drawing is not official, this will only become official once approved by LMS DENR VII.
A ± 30 cm. variation in lot dimension is a possibility.